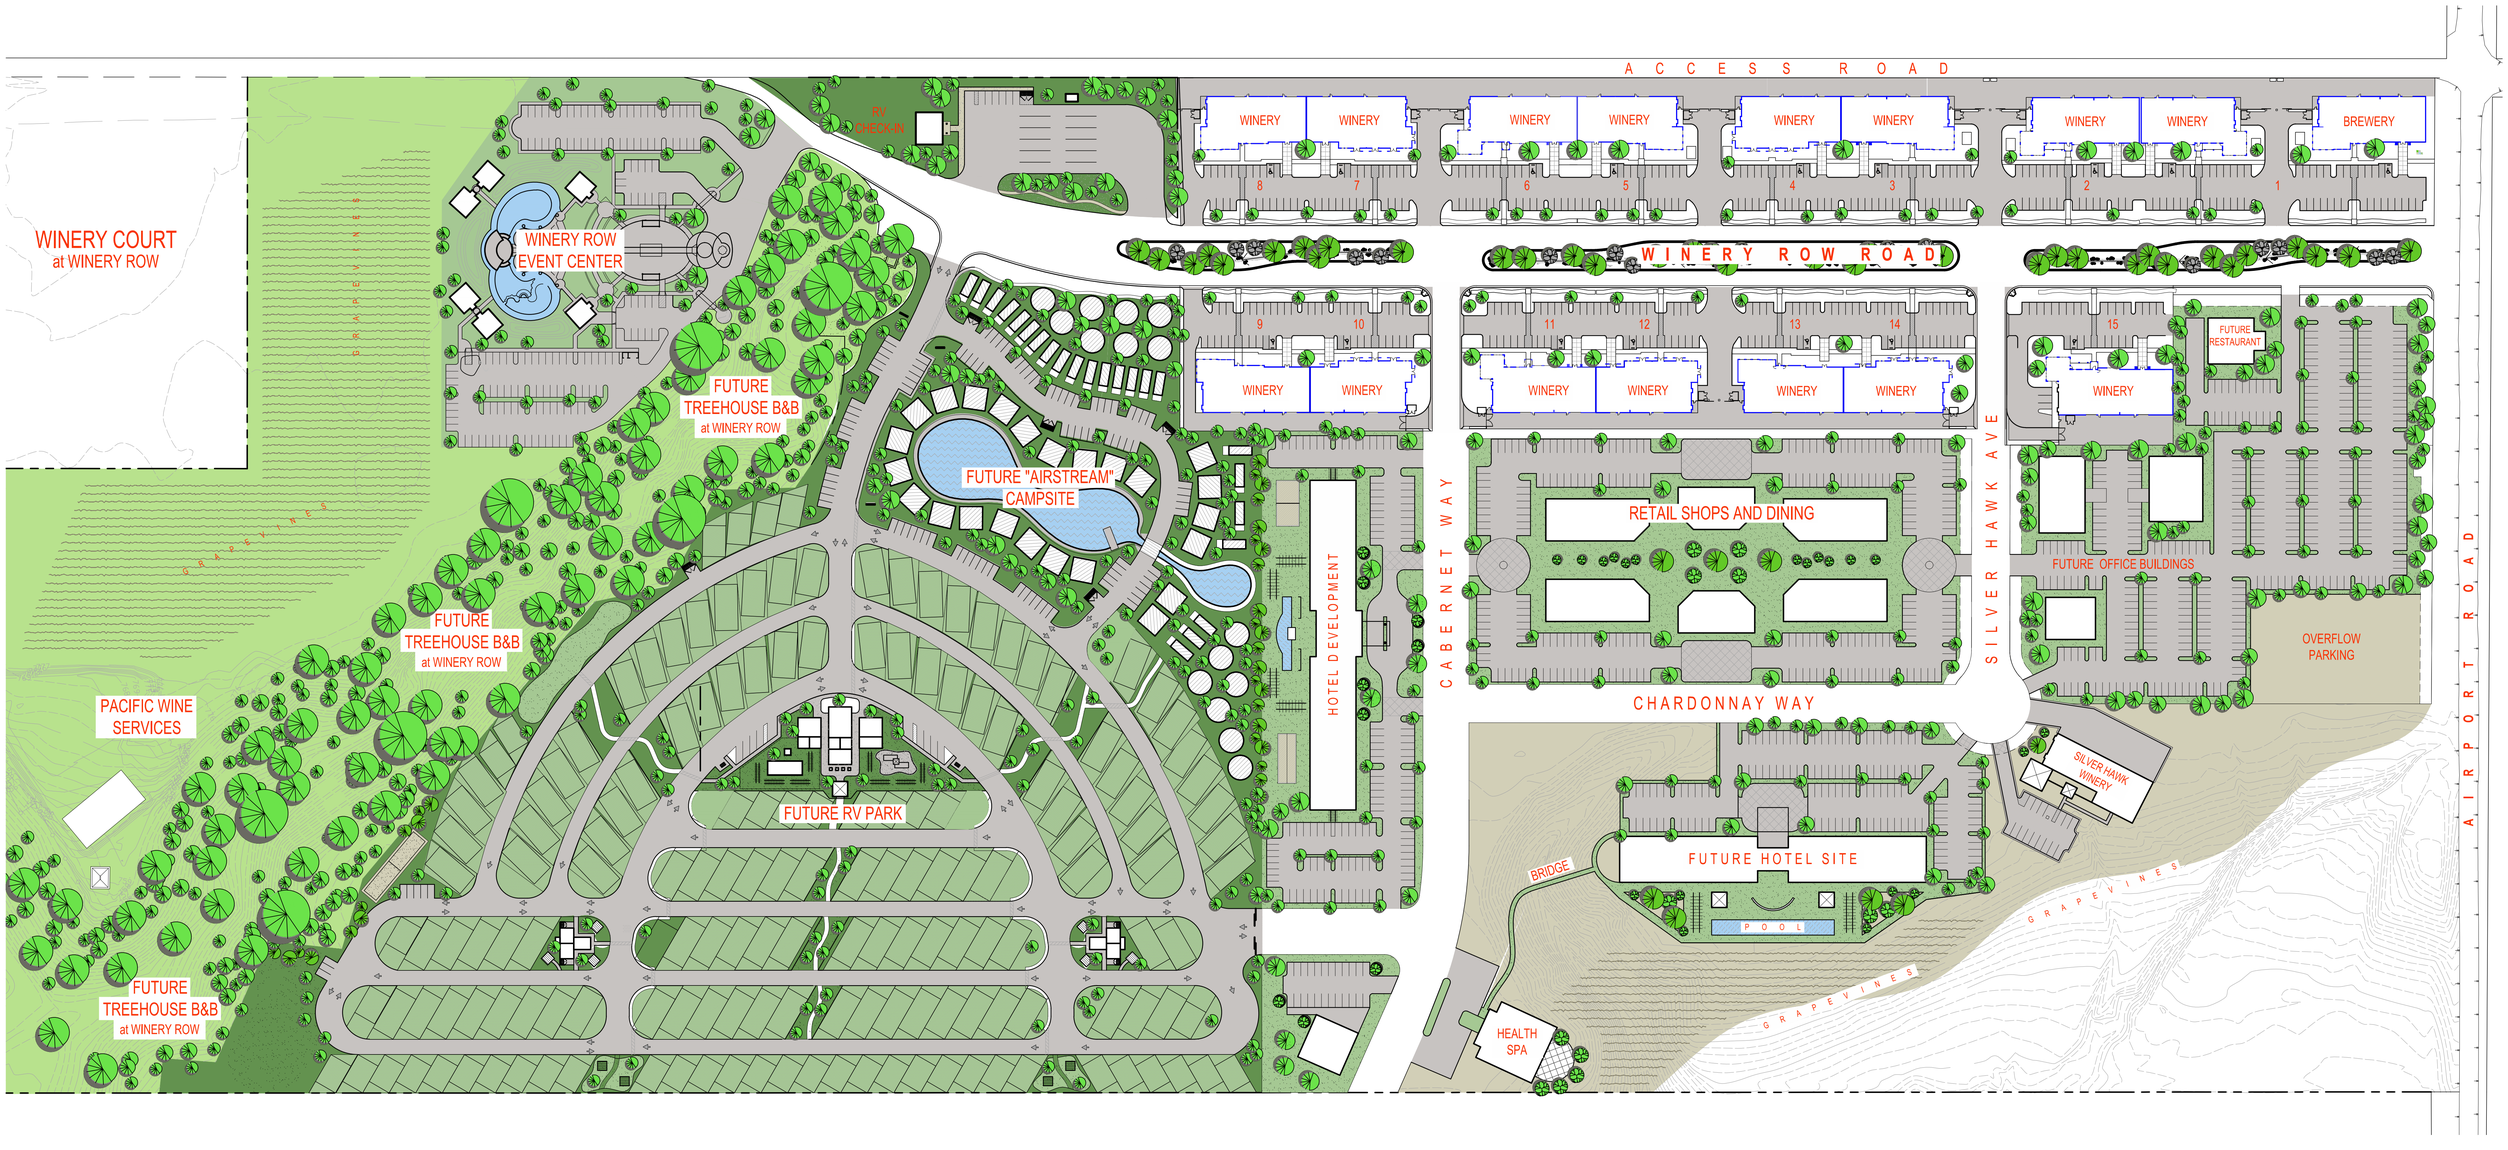

LARRY GABRIEL
ARCHITECT
805.238.9600
LARRYGABRIEL.COM

MASTER SITE PLAN

WINERYROW Paso
wineryrowpaso.com 714.470.6400

DESIGN DEVELOPMENT

0 40 80 160
SCALE 1:80

12 / 22 / 15